
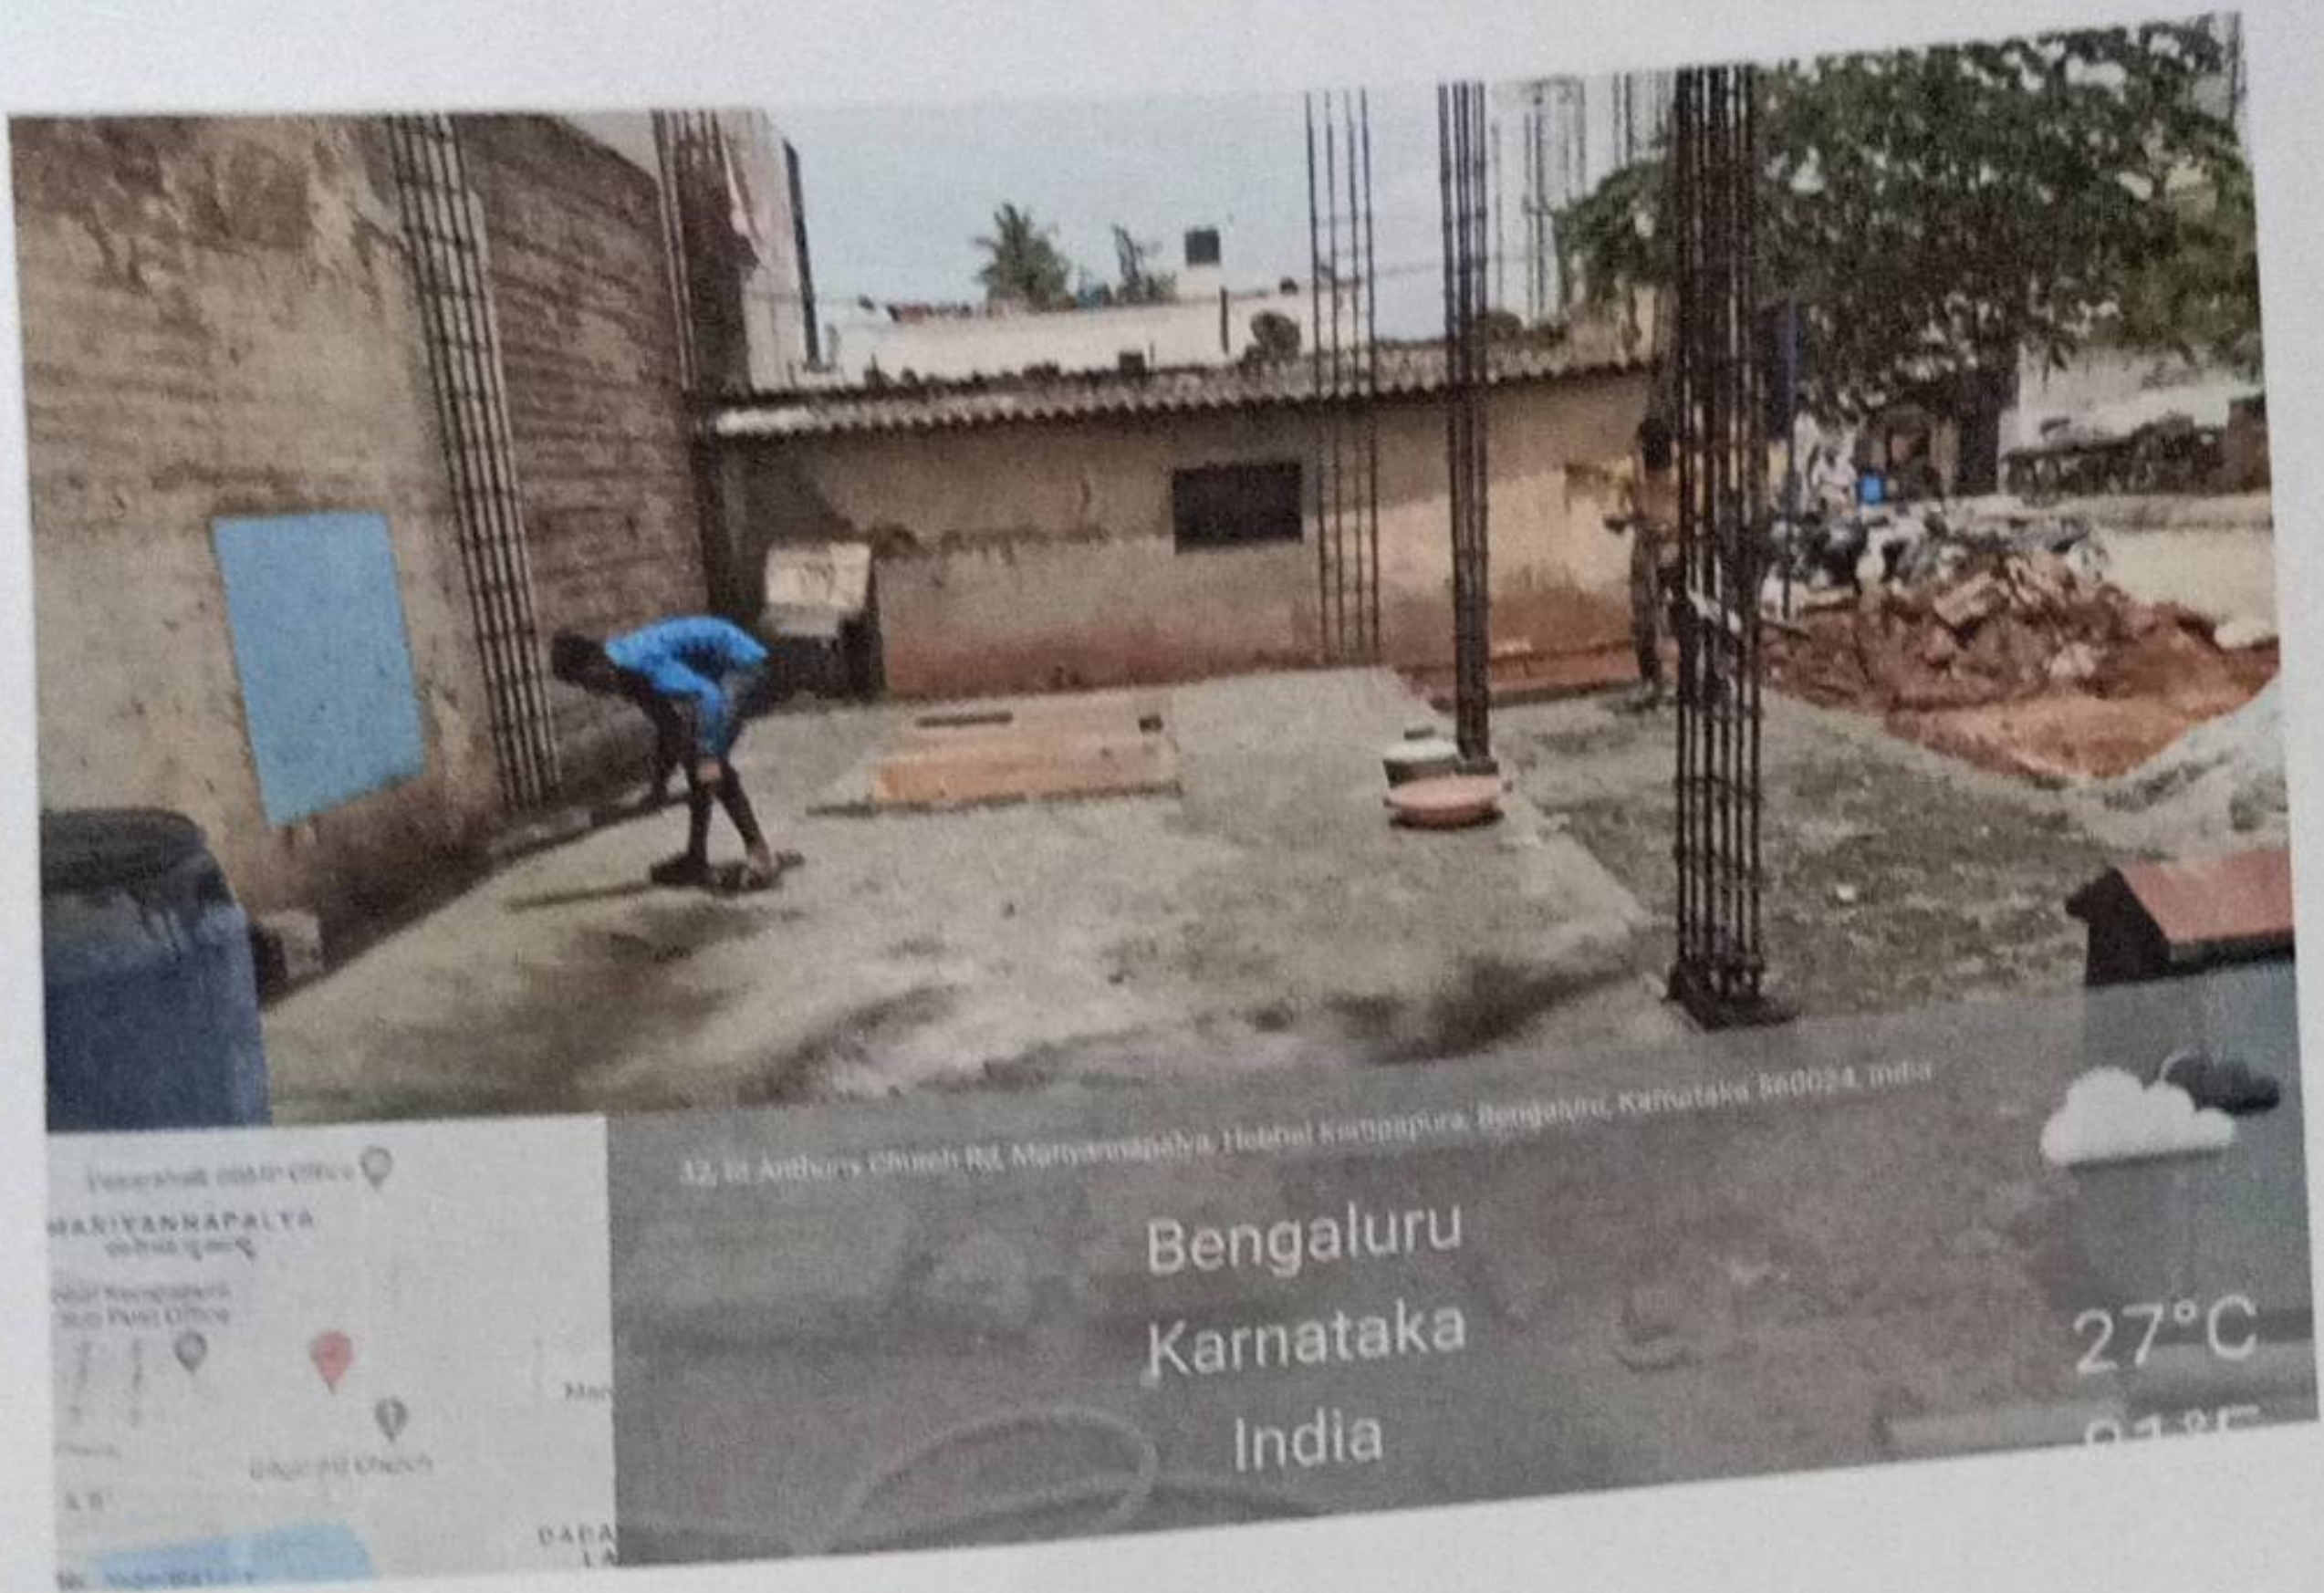
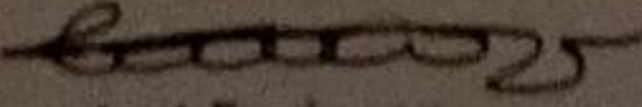




Name of Work: Construction Of Samudhaya Bhavana At Mariyannapalya in Ward
No-07

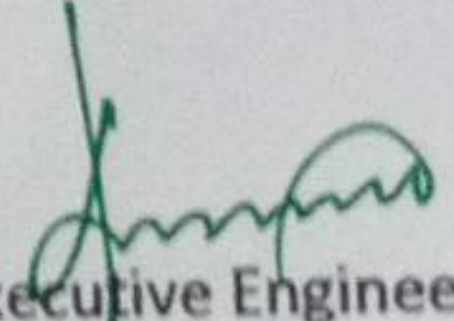




Asst Engineer
Project Division Yelahanka Zone


Asst. Executive Engineer
Project Division Yelahanka Zone


Name of Work: Construction Of Samudhaya Bhavana At Mariyannapalya in Ward
No-07

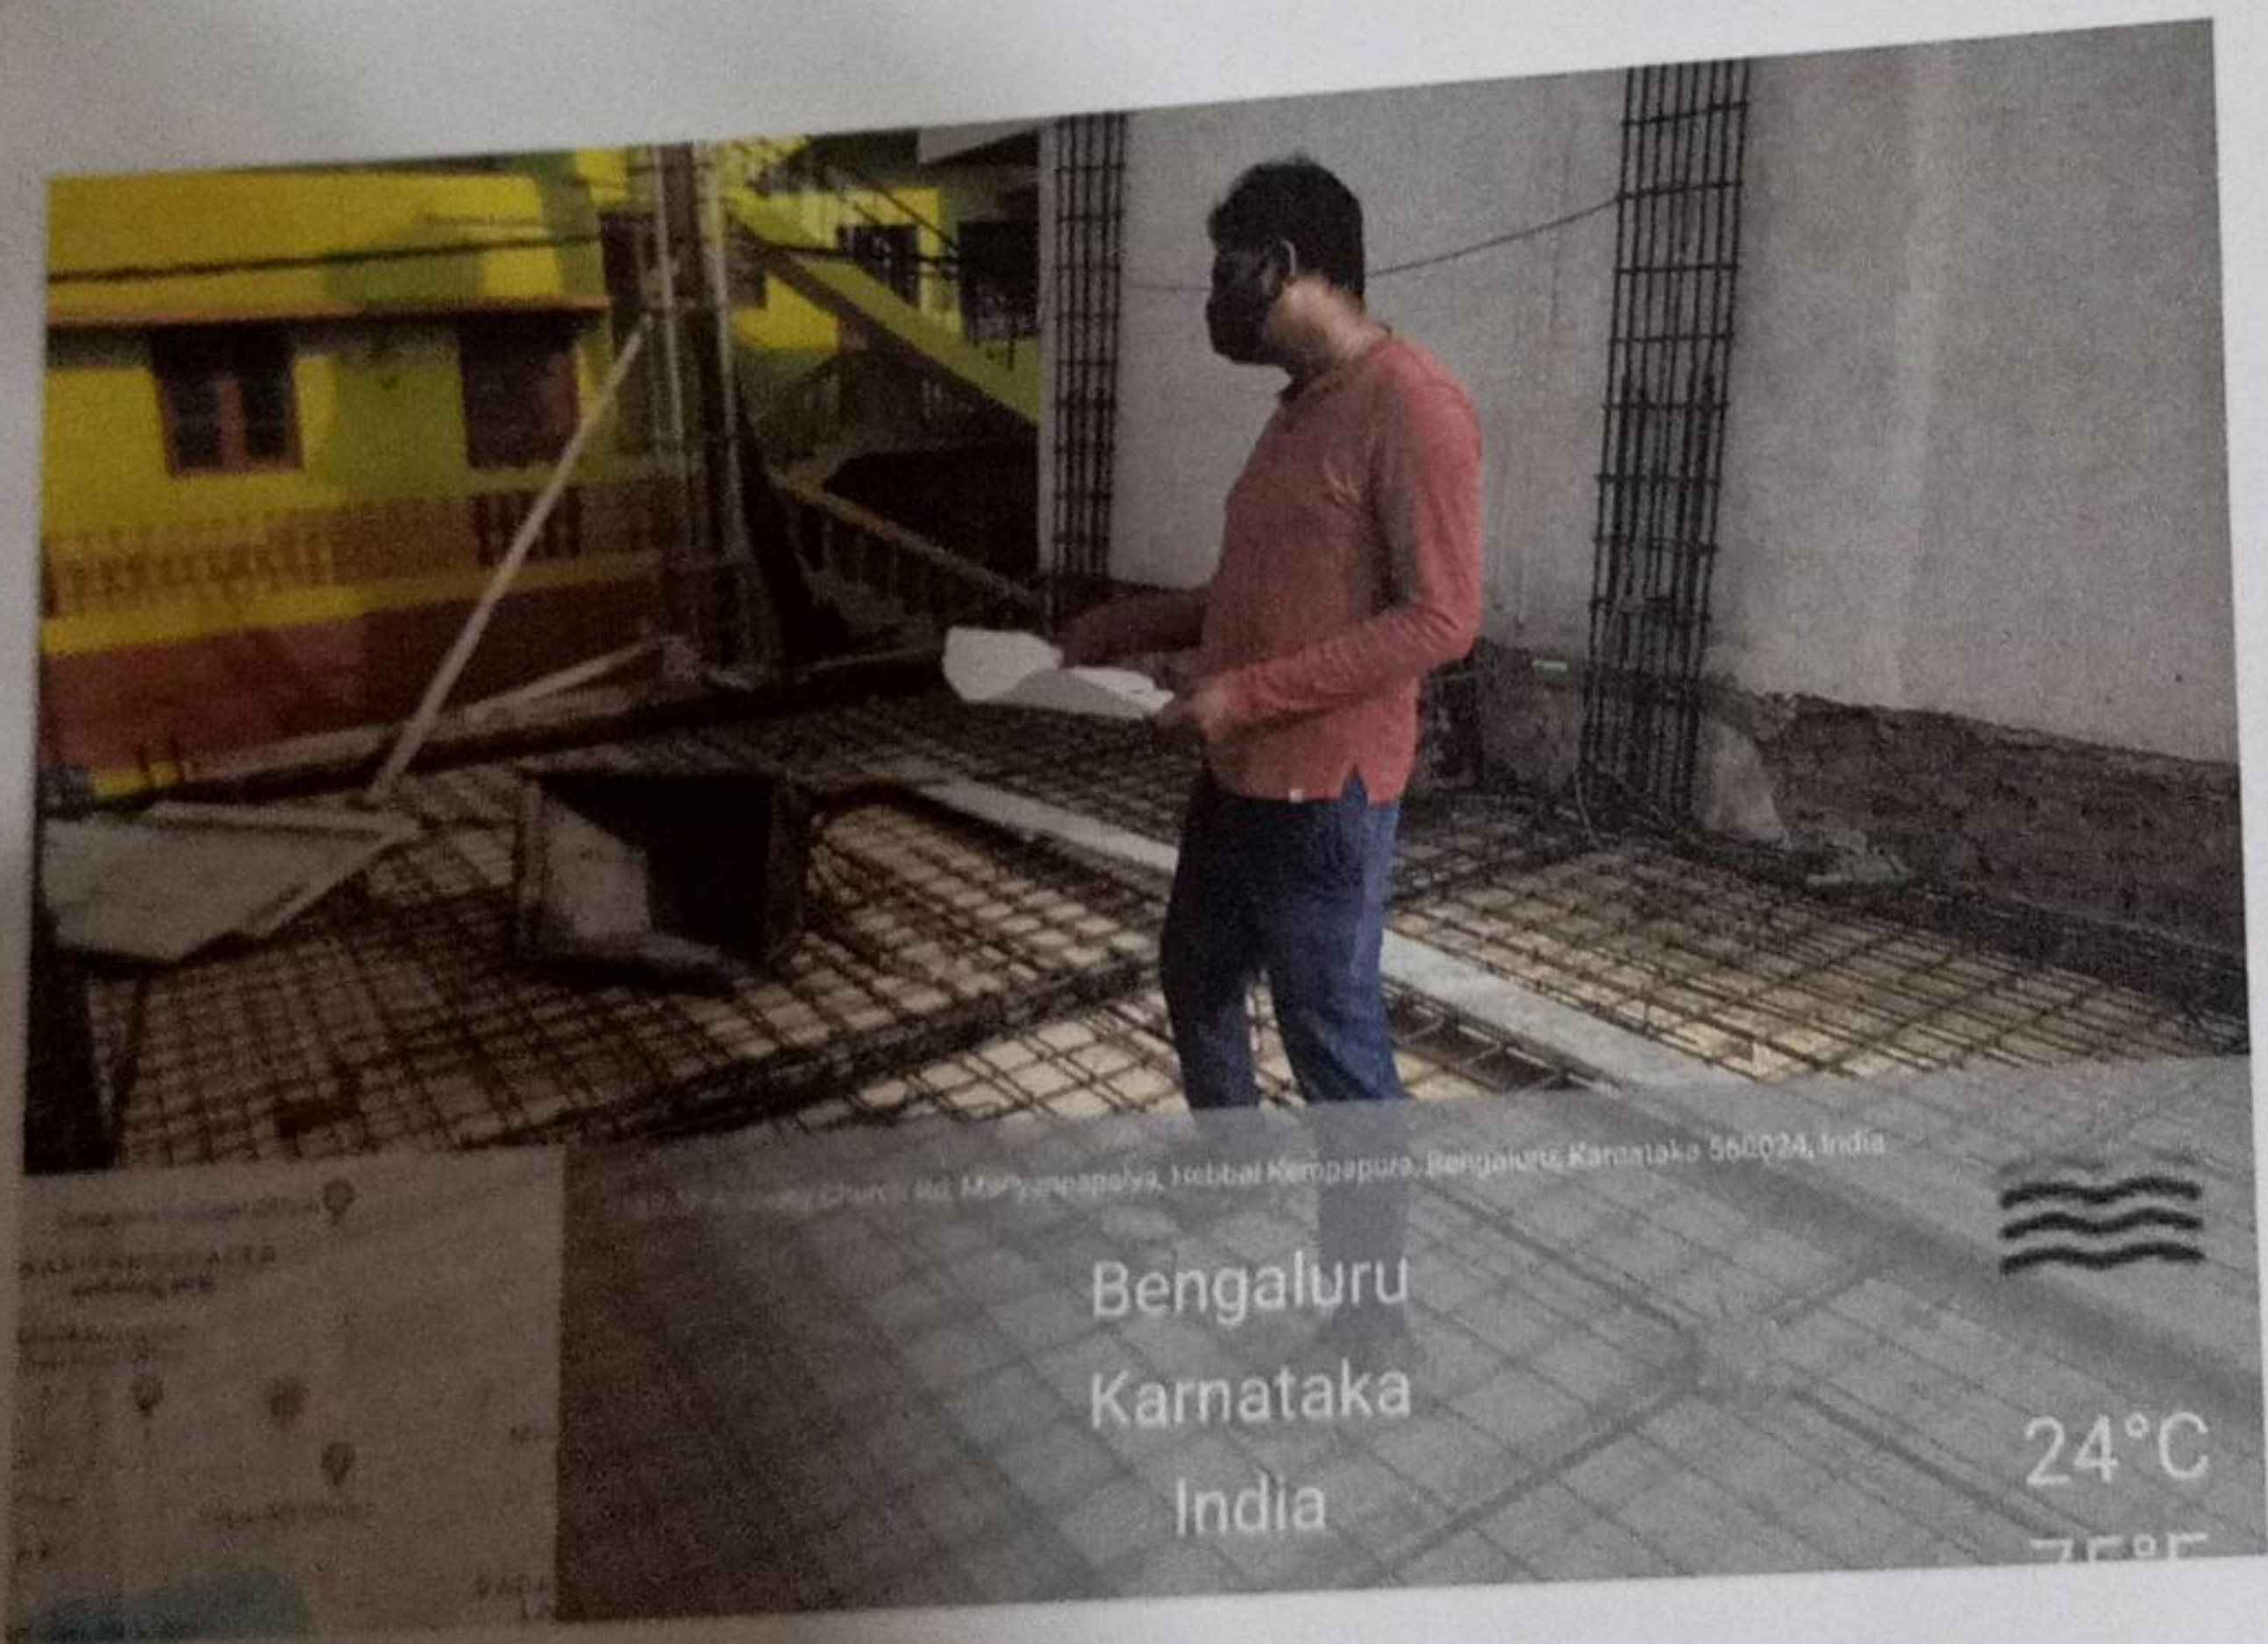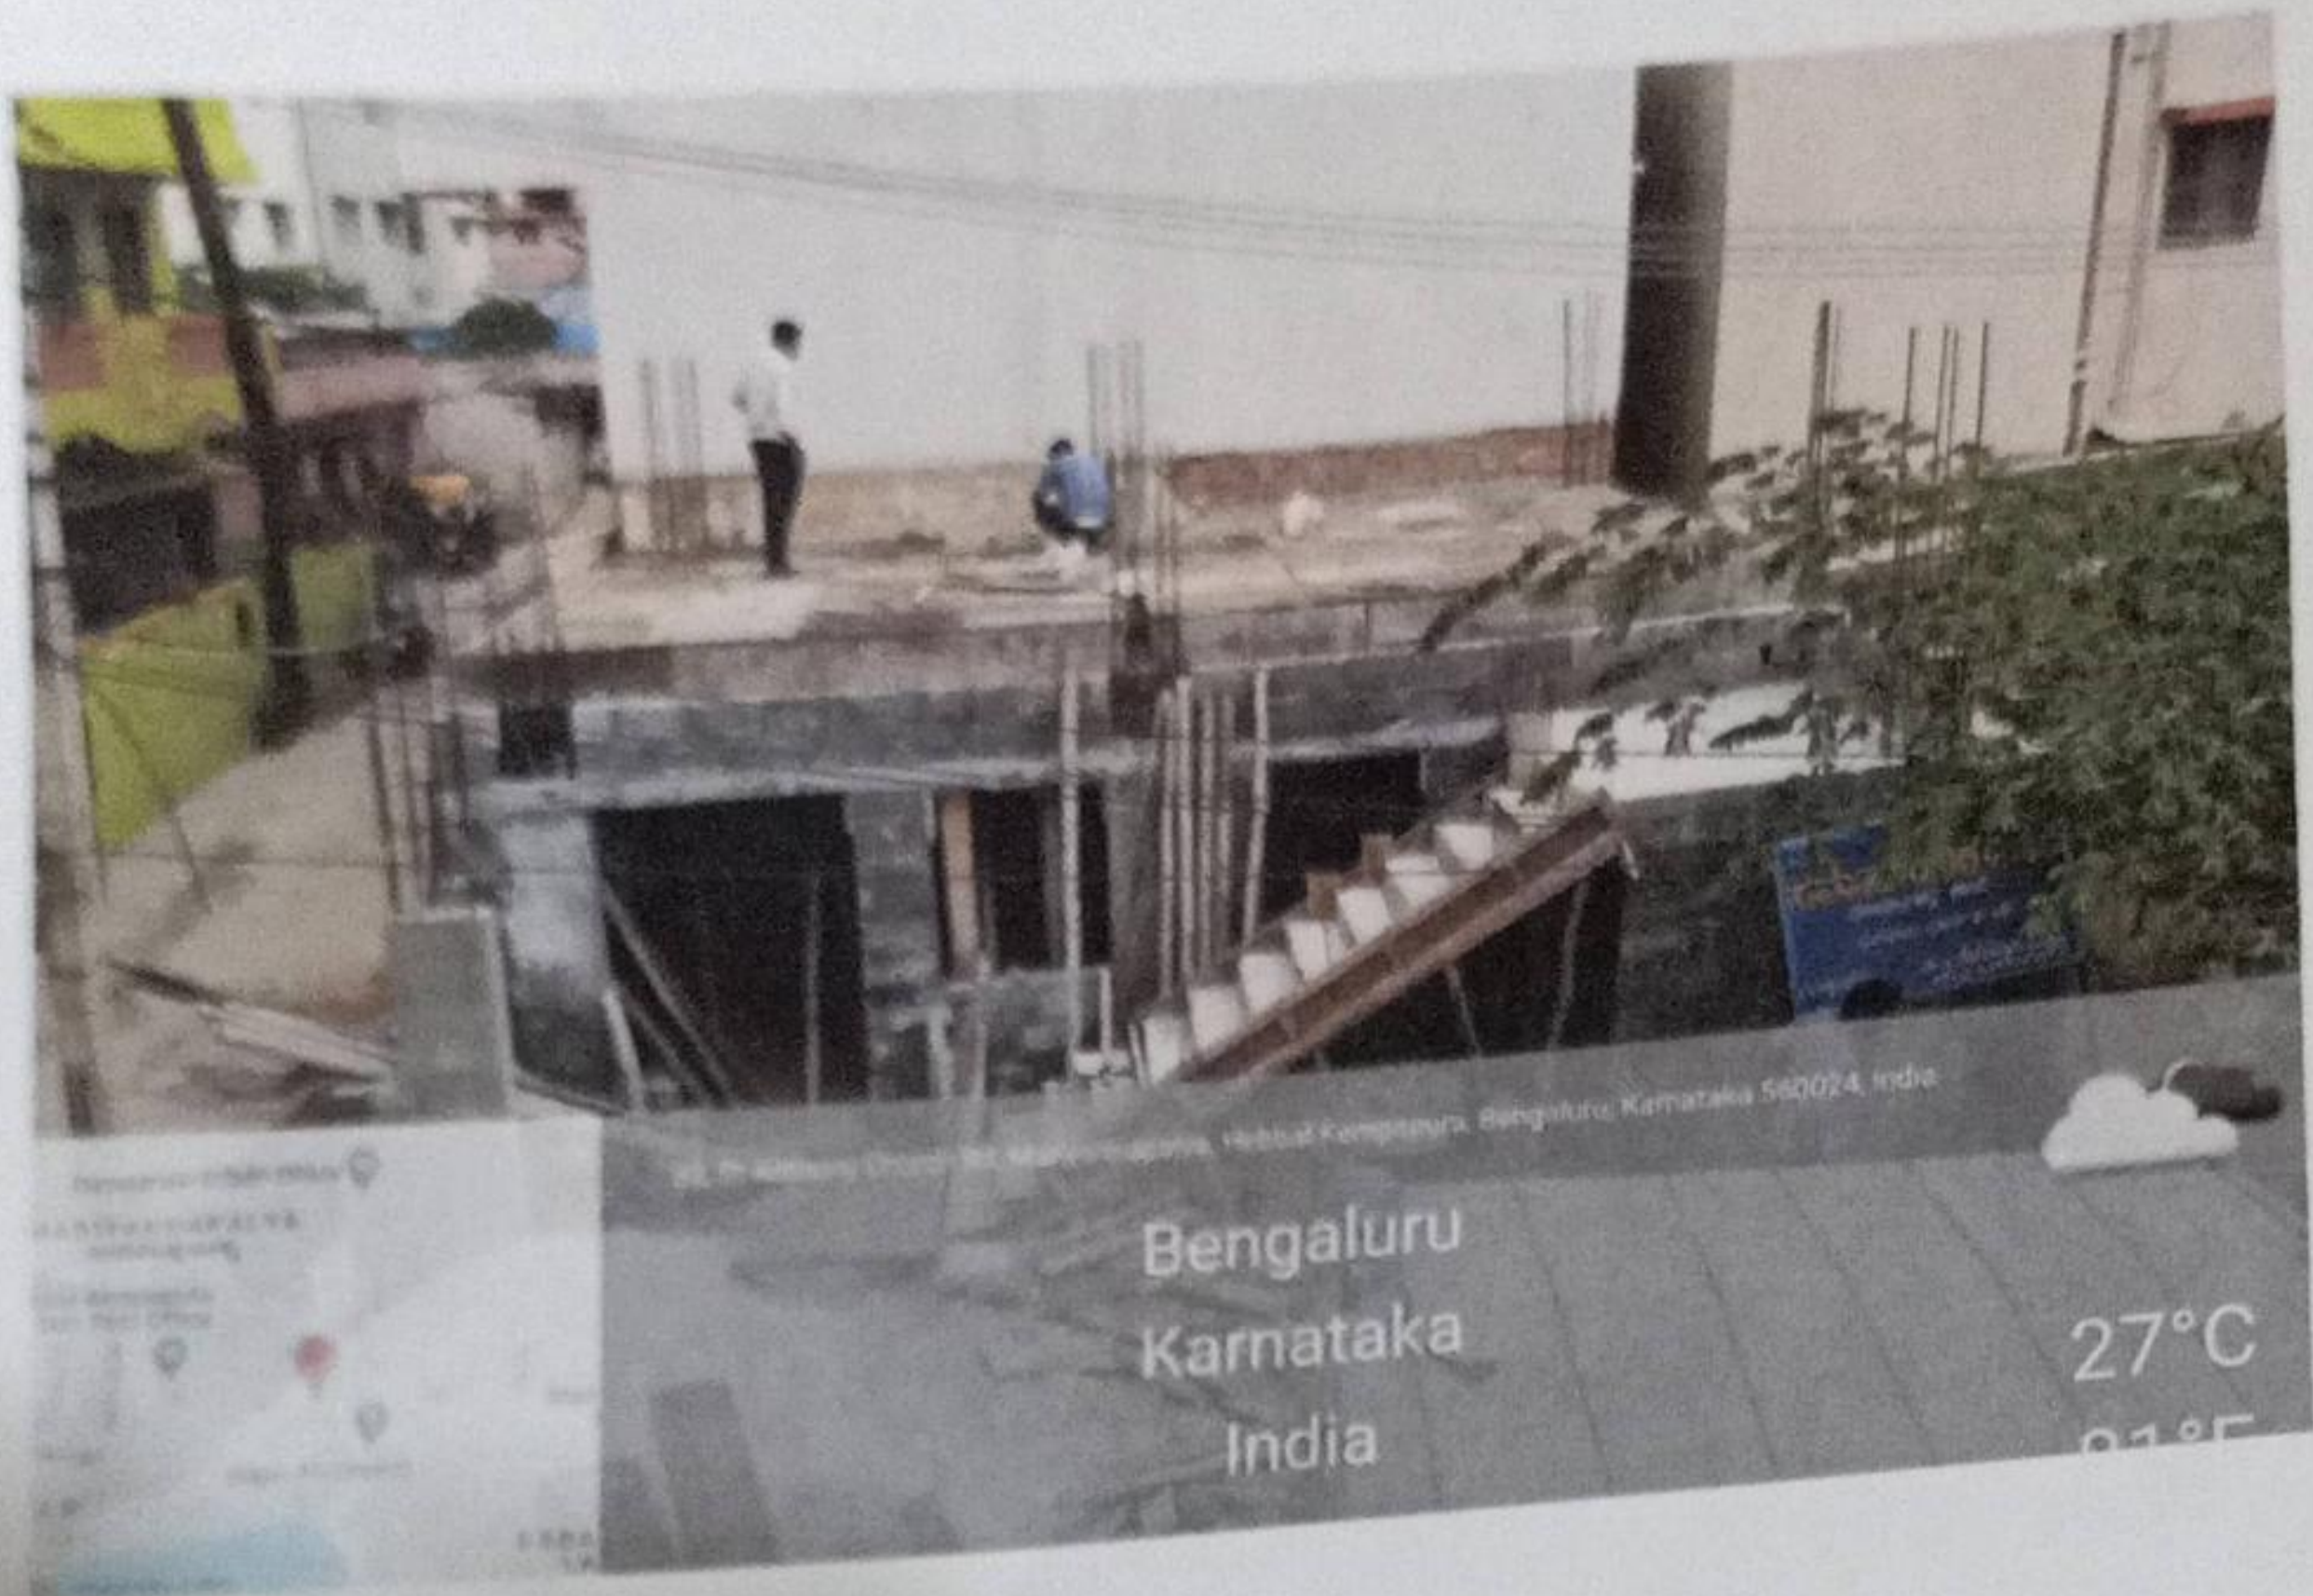

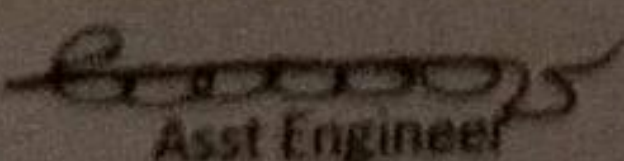
Asst Engineer
Project Division Yelahanka Zone

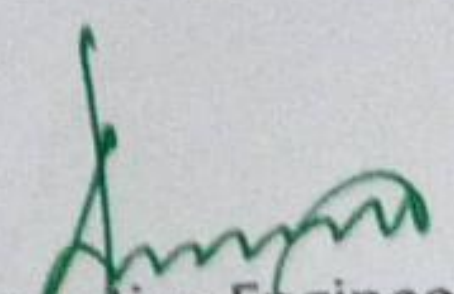
Asst. Executive Engineer
Project Division Yelahanka Zone


Name of Work: Construction Of Samudhaya Bhavana At Mariyannapalya in Ward
No-07

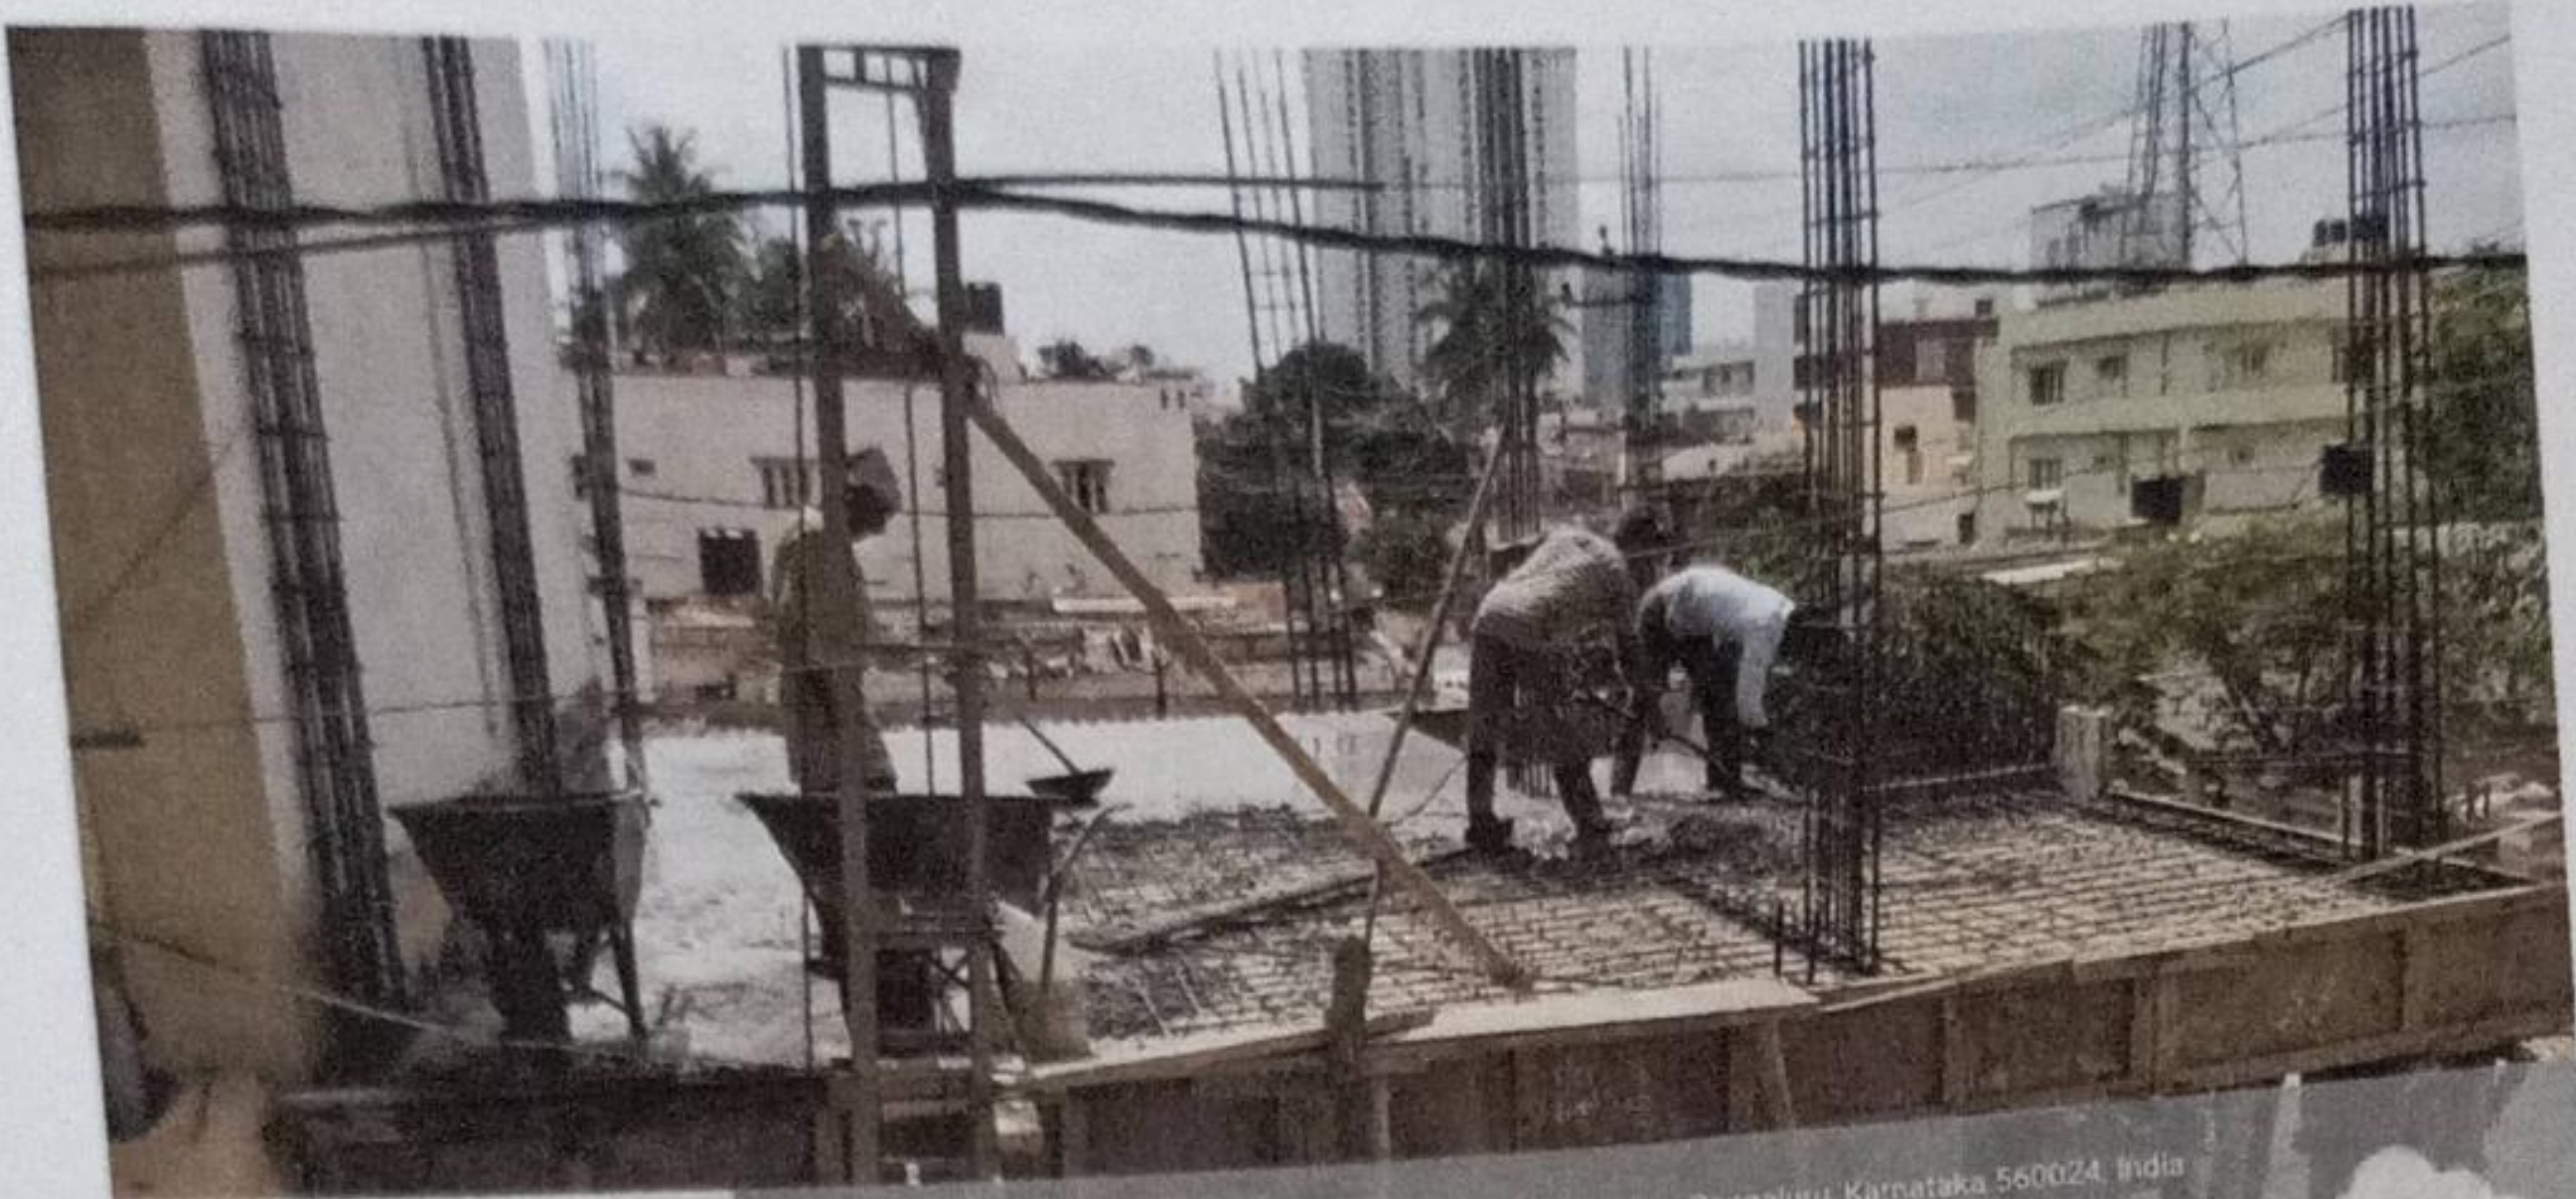

32, St Anthony Church Rd, Mariyannapalya, Hebbal Kempapura, Bengaluru, Karnataka 560024, India

Bengaluru
Karnataka
India


26°C
79°F

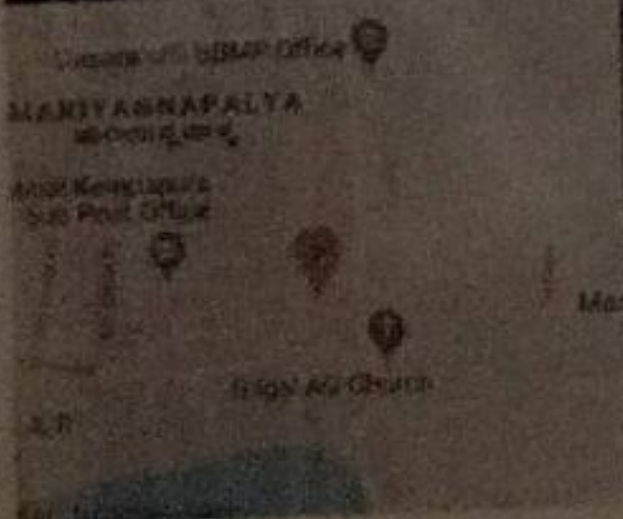


32, St Anthony Church Rd, Mariyannapalya, Hebbal Kempapura, Bengaluru, Karnataka 560024, India

Bengaluru
Karnataka
India



28°C
82°F

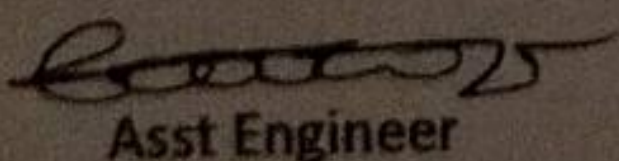
Asst Engineer

Project Division Yelahanka Zone

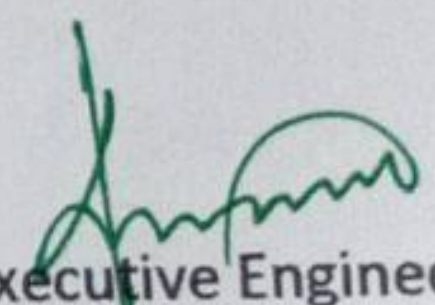
Asst. Executive Engineer
Project Division Yelahanka Zone

Name of Work: Construction Of Samudhaya Bhavana At Mariyannapalya in Ward
No-07

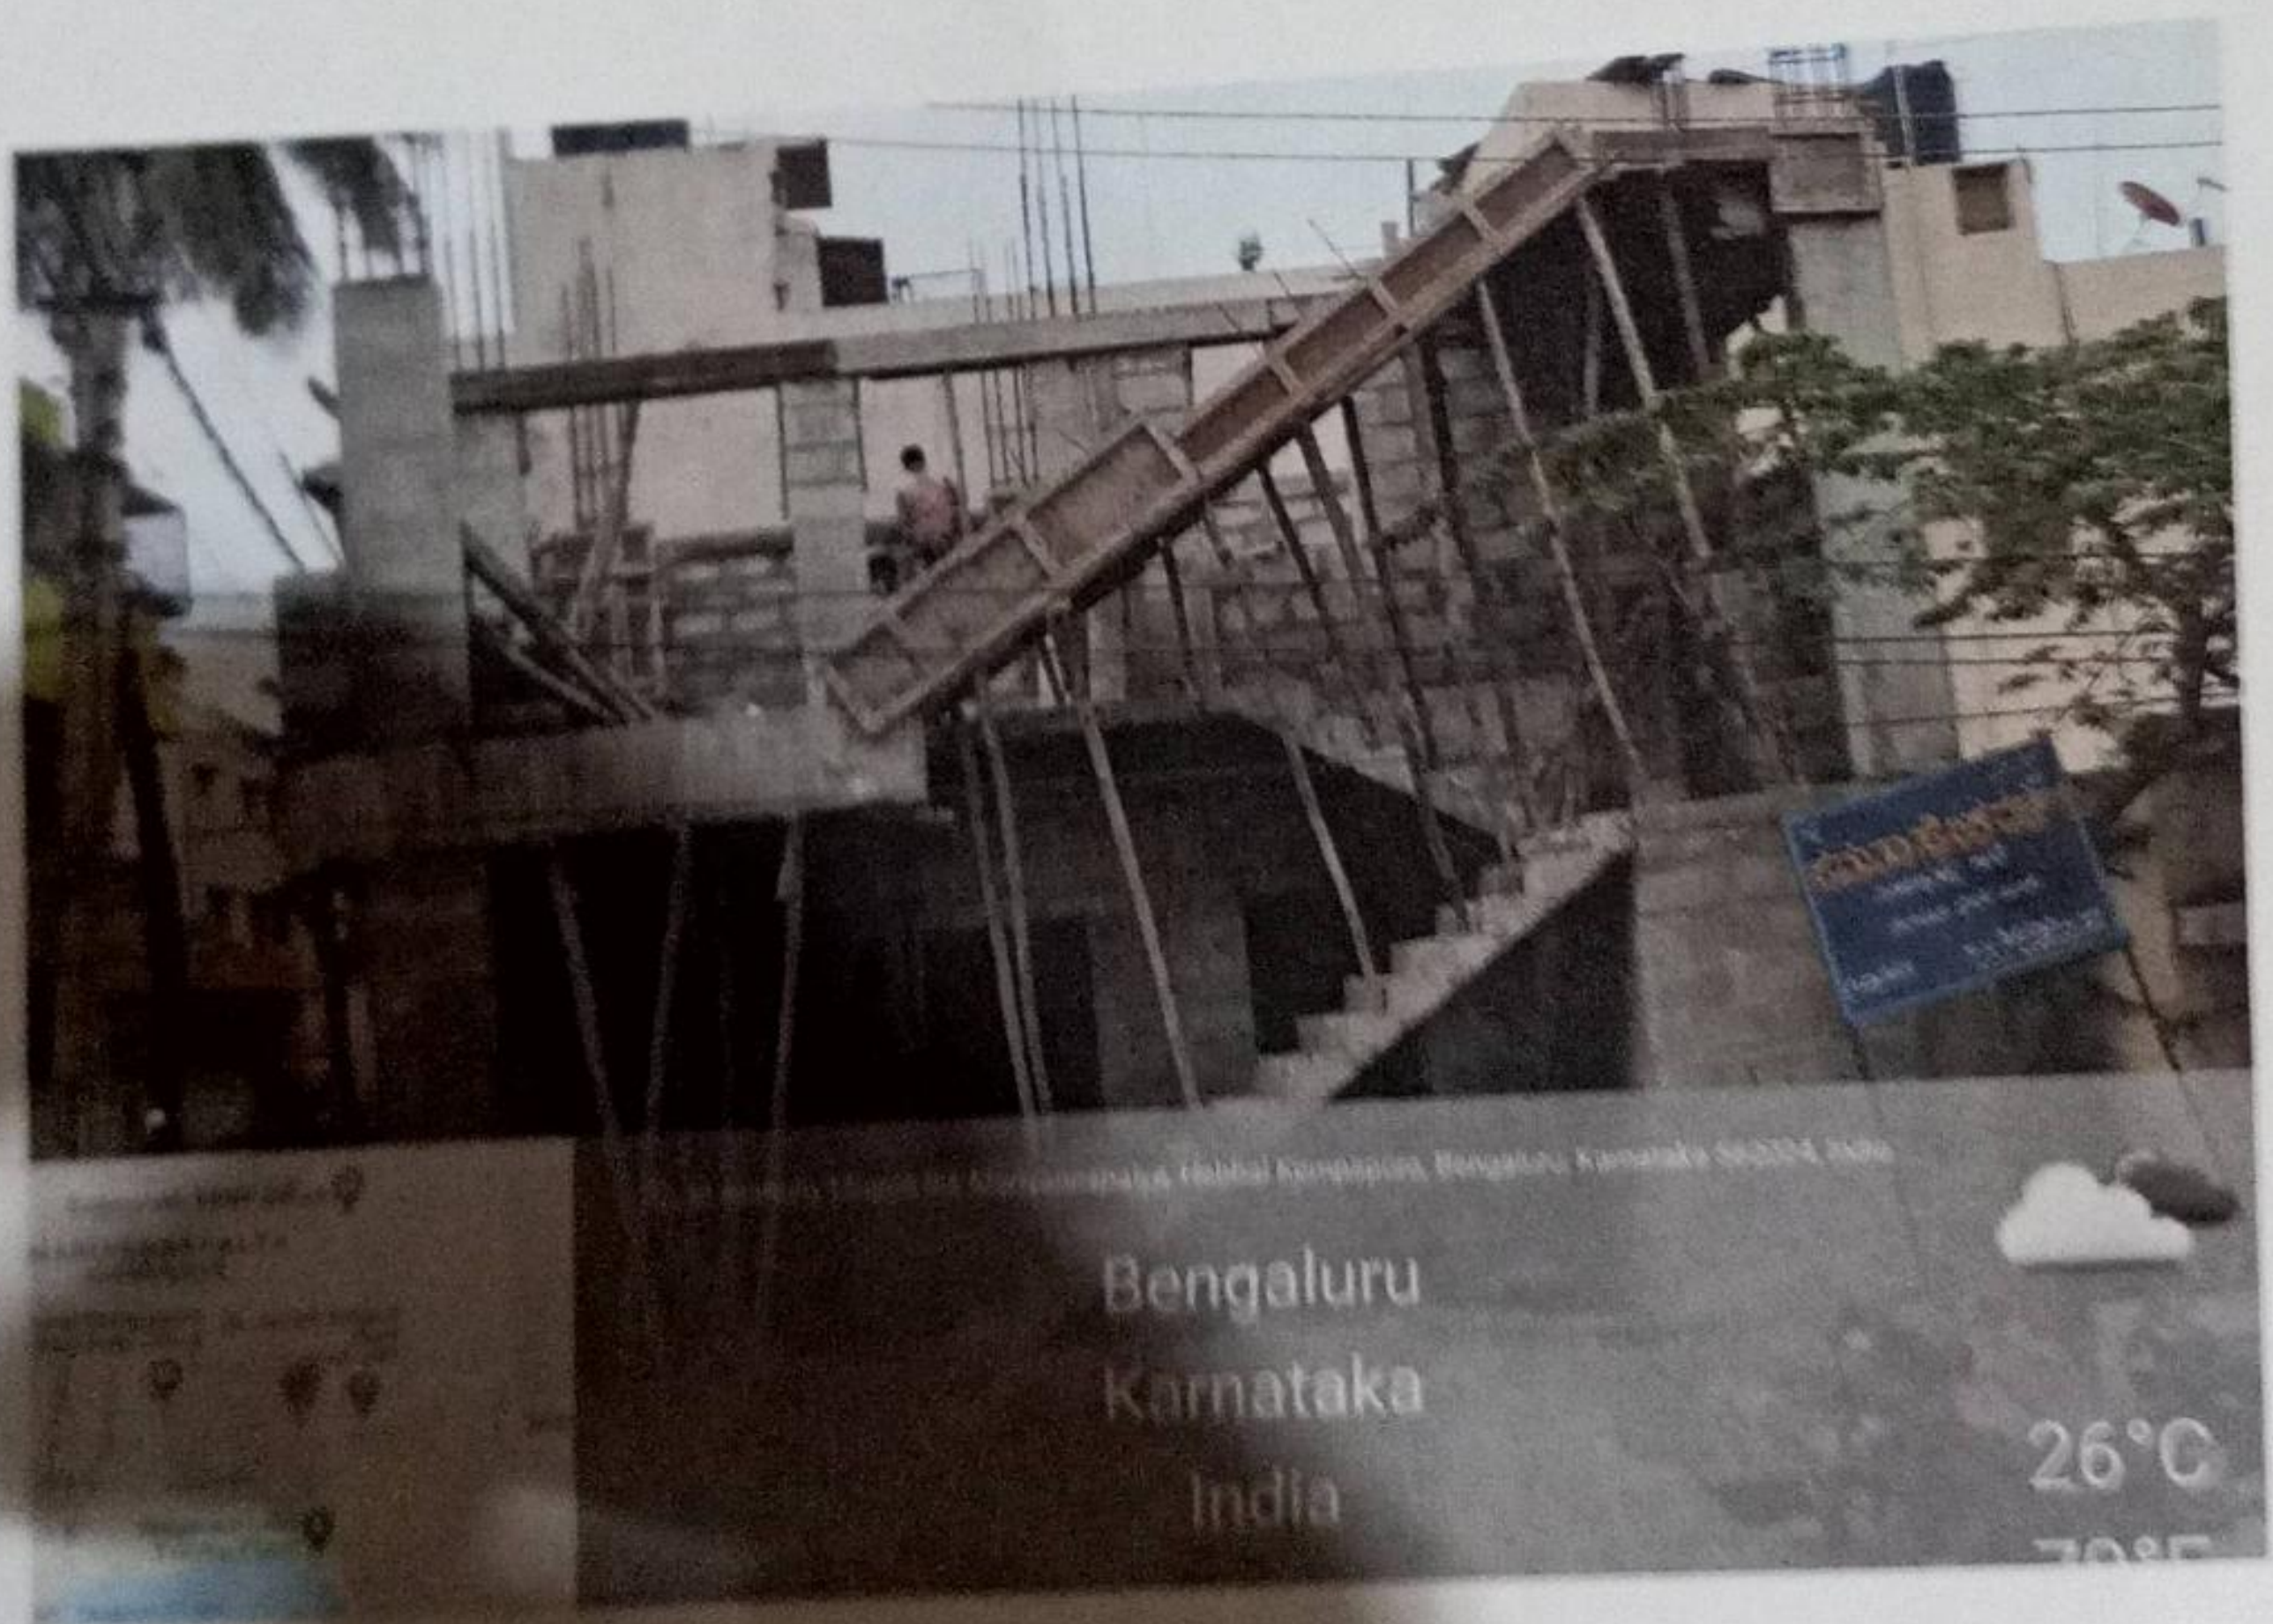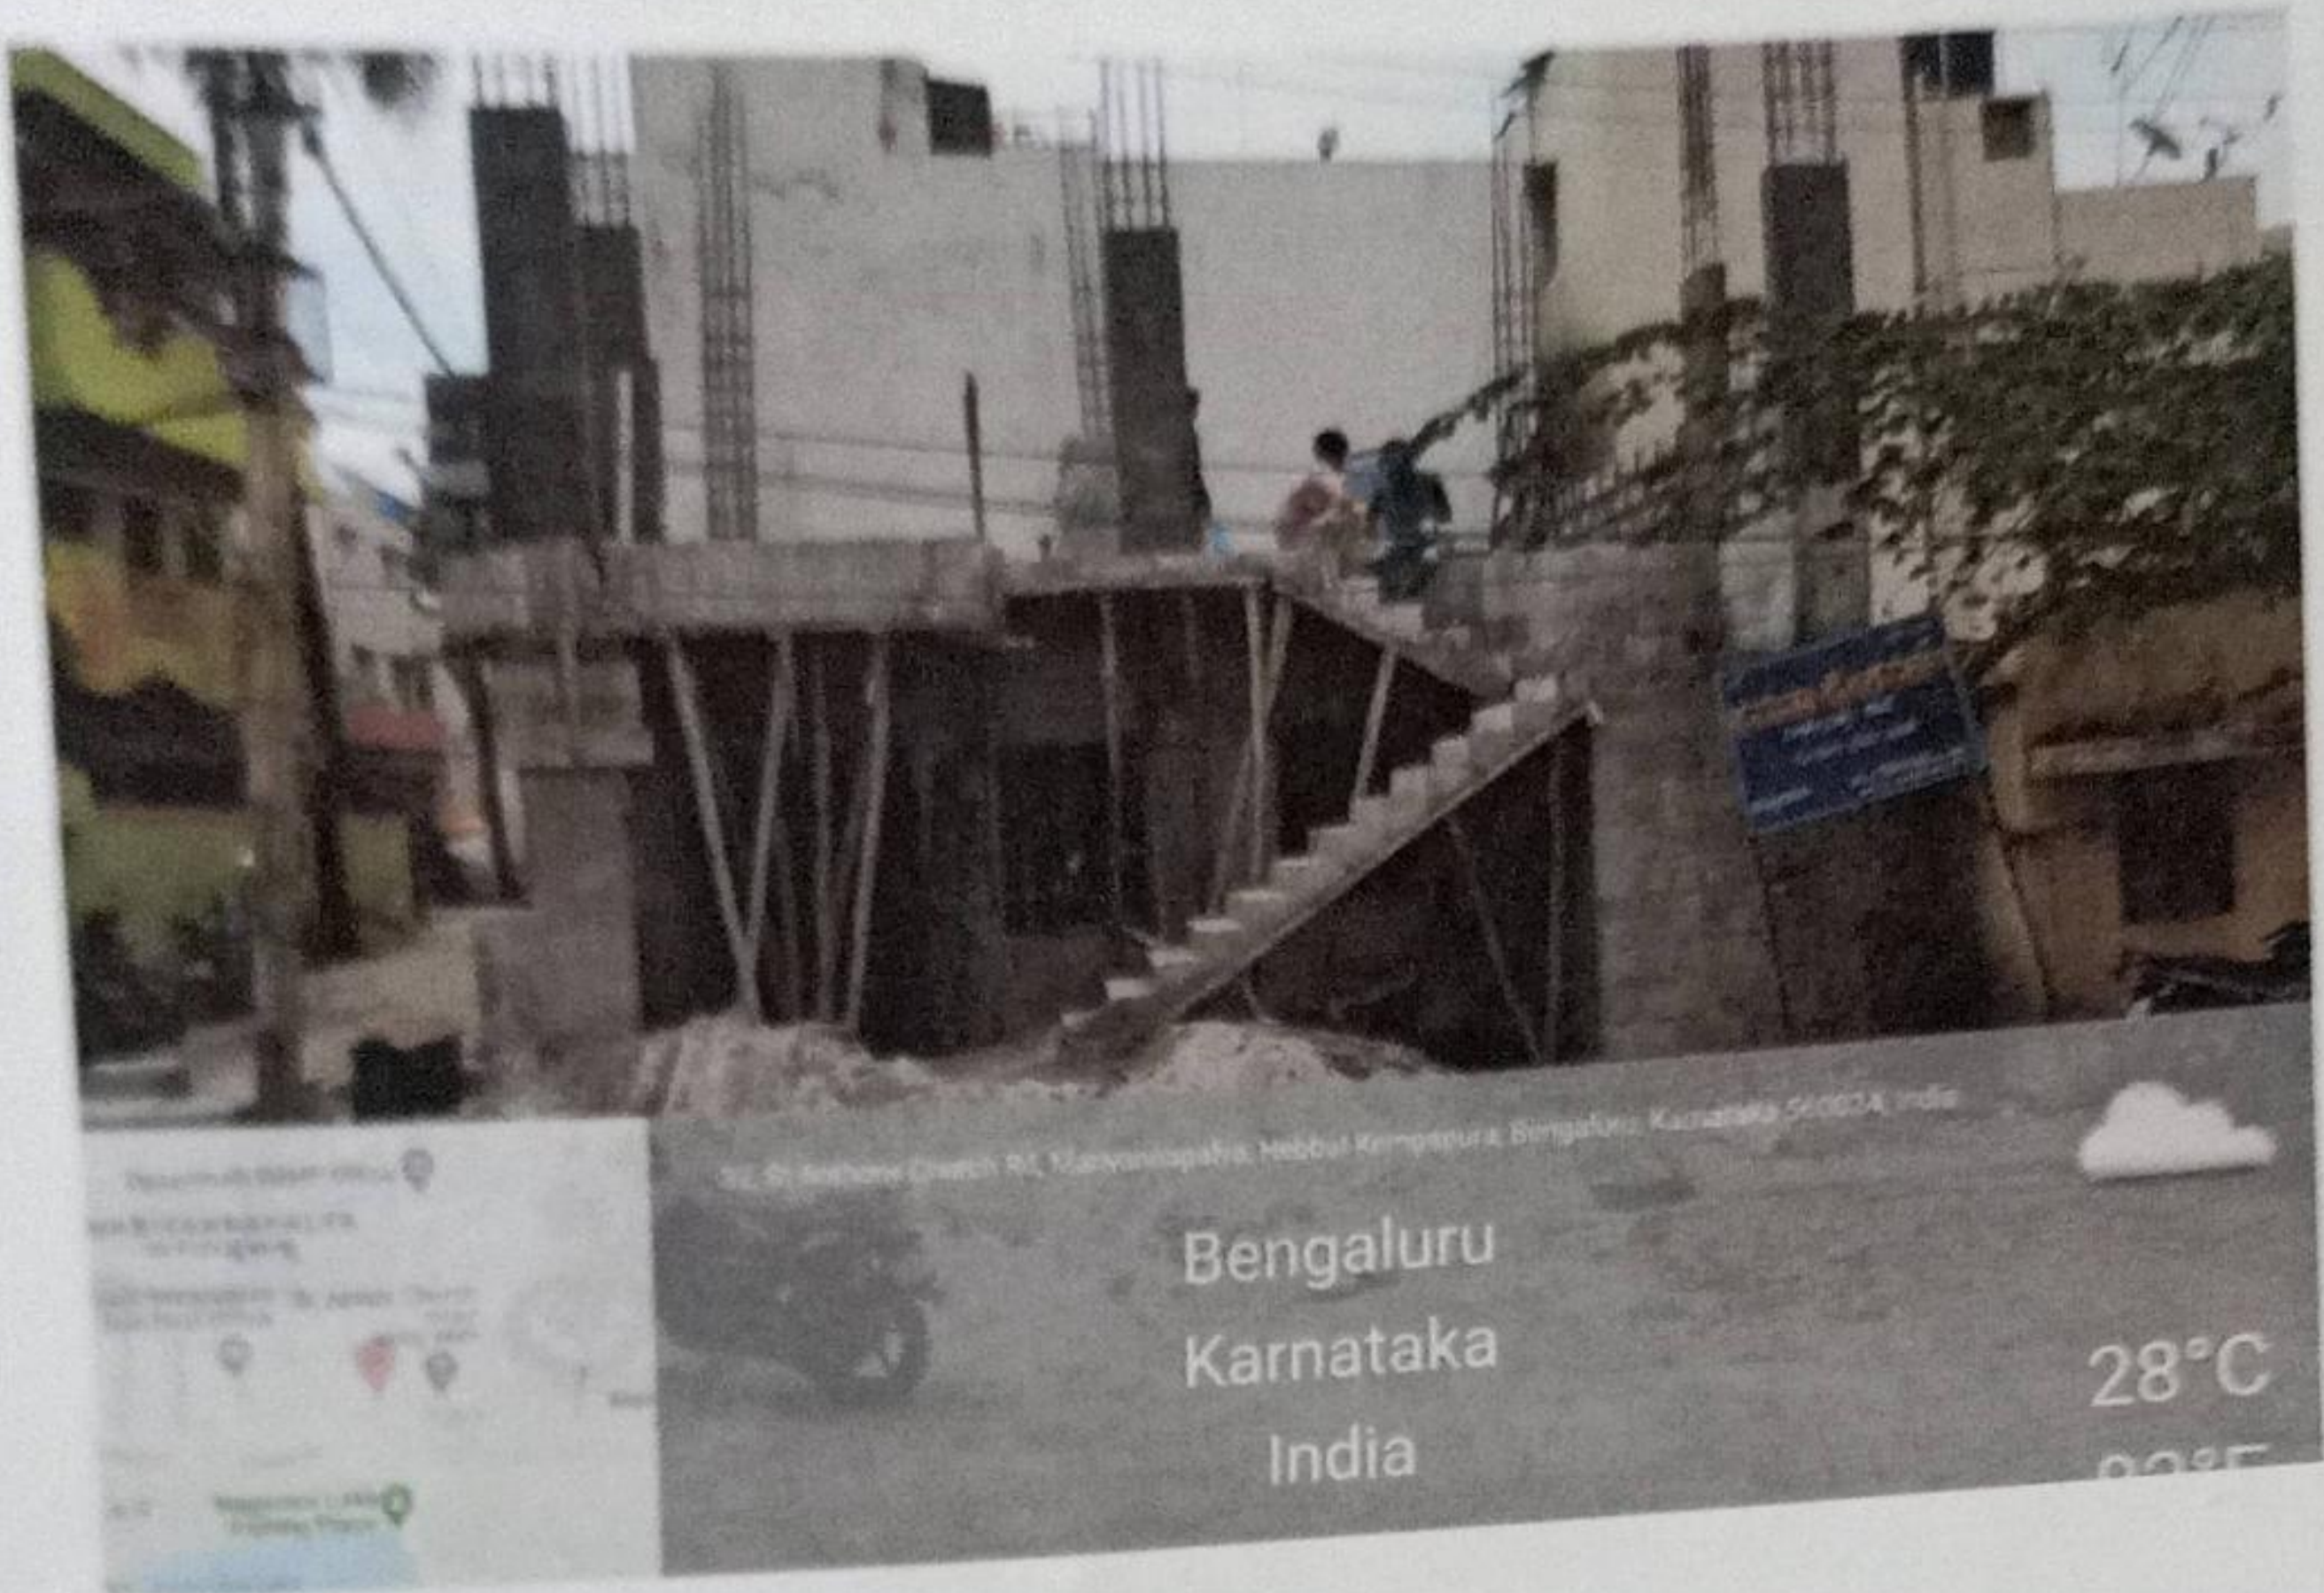

Asst Engineer
Project Division Yelahanka Zone

Asst. Executive Engineer
Project Division Yelahanka Zone